FilmL.A., Inc.
6255 W Sunset Blvd, 12th Floor
Hollywood, CA 90028
t: (213)977-8600 - f: (213)977-8601
www.filmla.com

Summary Information

Permit No: F00147626 **Type of Permit:** FILMING **Release Date:** 02/04/2019

Production Company MUSKRAT CONTENT LLC

Insured Company Name MUSKRAT CONTENT LLC

Contact Phone No. 1 310-746-7565
Contact Phone No. 2
Fax
Address 11535 CULVER BLVD
LOS ANGELES, California 90066

Production Title BREAK WOMB - PROTEIN ONE / GENERAL AUTO

Type of Production Commercial - Spec

Producer David Keith

Director Melissa Bolton Klinger

1st AD Kirk Rogers

Production Manager Lizzie Deroy

FilmL.A. Coordinator Melissa Levine

Location Manager Lizzie Deroy
Primary Phone Mobile - 424-290-9483
Secondary Phone

Location Assistant N/A N/A
Primary Phone Mobile - 000-000-0000
Secondary Phone

Fees

Posting 600	$138.00
FILMLA NON-REFUNDABLE FILM APPLICATION FEE	$685.00
LA CITY LANE AND STREET CLOSURE FEE	$312.00
LA CITY DEPT OF REC AND PARKS - FILM USE FEE	$450.00
LA CITY DEPT OF REC AND PARKS PARK MONITOR FEE	$304.00
LA CITY FIRE DEPARTMENT SPOT CHECK SURCHARGE	$85.00
LA CITY DEPT OF REC AND PARKS MONITOR REPORTING FEE	$76.00
LA CITY DEPT OF REC AND PARKS FACILITY EXPERT FEE	$76.00

Total Permit Fee $2,126.00

Number of Locations 1

NOT A PERMIT

Permit #F00147626

FilmL.A., Inc.
6255 W Sunset Blvd, 12th Floor
Hollywood, CA 90028
t: (213)977-8600 - f: (213)977-8601
www.filmla.com

Summary Information — Location

Permit Number	F00147626	**Location Manager**	Lizzie Deroy
Production Company	MUSKRAT CONTENT LLC	Primary Phone	Mobile - 424-290-9483
Insured Company	MUSKRAT CONTENT LLC	Secondary Phone	
Production Title	BREAK WOMB - PROTEIN ONE / GEN...		

Location Address 7600 Beverly Bl, Los Angeles, CA, 90036

Location Name PAN PACIFIC PARK

Location Type Park

Film Dates 2/5/2019 - 2/5/2019 07:00 - 15:00 1 day

Open or Closed to the Public Closed

Generic Conditions

*Certain service and personnel fees required by jurisdictional agencies are not collected by FilmL.A. Any such fees must be paid directly to the appropriate agency, and a separate invoice will be provided to the permittee.
Equipment staging and vehicles may park on one side of the street only.
Must comply with attached Rec & Park Conditions. Note: No smoking in City Parks unless guided by the Rec & Park Film Office Monitor or assigned Uniformed Fire Safety Officer in designated areas
Must Maintain 5' Clearance on Sidewalks/Walkways
Must maintain local/emergency access
No cast or crew parking on area streets
No interference with vehicular or pedestrian traffic
No steps from trailers, trucks or motorhomes may be facing road
Number of uniformed officers listed on the permit is a minimum requirement.
Permittee remains responsible for deploying a sufficient number of uniformed officers to provide traffic and crowd control to ensure the safety of the film crew and the public.
Traffic Officers Required
Uniformed officers shall have a copy of the film permit in their possession and are required to confirm that all traffic control signage devices are in place.

Please see attached documents

PAN PACIFIC-63914.pdf
Muskrat _DH - AA.pdf
Beverly btwn Garnder St - Curson Ave SS Curb - Muskrat Content 7a-5p.pdf

Equipment on Location

Type	Quantity
5 Ton Truck	2
Cast/Crew vehicles	40
Cube Trucks	1
Generator	1

Personnel on Location

Type	Quantity
Cast	3
Crew	45
Off-Duty/Retired LAPD Officer(s)	1
Rec & Park Monitor	1

NOT A PERMIT

FilmL.A., Inc.
6255 W Sunset Blvd, 12th Floor
Hollywood, CA 90028
t: (213)977-8600 - f: (213)977-8601
www.filmla.com

Summary Information — Location

Permit Number	F00147626	**Location Manager**	Lizzie Deroy
Production Company	MUSKRAT CONTENT LLC	Primary Phone	Mobile - 424-290-9483
Insured Company	MUSKRAT CONTENT LLC	Secondary Phone	
Production Title	BREAK WOMB - PROTEIN ONE / GEN...		

Motor Homes 1 required

Filming Activities Equipment on property; Exterior Dialogue; Exterior establishing shots; Exterior models against scenery; Exterior motion without sound; Interior Dialogue; Interior models against scenery; Interior motion without sound; PFO# 63914; FILMING INTERIOR OF REC CENTER;

Jurisdiction **Political:** Los Angeles City - Council District 04 **Police:** Los Angeles Police Department **Fire:** Los Angeles City

Thomas Guide **Page:** 633 **Grid:** C1

Approvals

FILML.A. CLOSURES	Yulizza Ramirez
LOS ANGELES CITY DEPARTMENT OF PUBLIC WORKS	Vanessa Martin
LOS ANGELES CITY DEPARTMENT OF REC & PARKS - FILM OFFICE	Jacob Hill
LOS ANGELES CITY POLICE DEPARTMENT	Gabriel Aleman

Coordinator Note Rec & Park Monitor required
2/5, 7am-3pm

Parking

Base Camp
Location Type : Filming Location

Crew Parking
Location Type : Other Location
101 The Grove Dr, Los Angeles, CA, 90036

Parking Notes
Grove Parking Structure

Posting "No Parking" signs S/S BEVERLY DR, N. GARDNER ST - CURSON AVE

Approximate Footage 301 - 600 **Log Number** 230509

Date(s) 2/5/2019 to 2/5/2019 **Time(s)** 07:00 to 22:00

Lane / Full Closure CURB LANE CLOSURE: S/S BEVERLY DR, N. GARDNER ST - CURSON AVE

Approximate Footage 0 - 300

Date(s) 2/5/2019 to 2/5/2019 **Time(s)** 07:00 to 17:00

NO PERMIT

FilmL.A., Inc.
6255 W Sunset Blvd, 12th Floor
Hollywood, CA 90028
t: (213)977-8600 - f: (213)977-8601
www.filmla.com

Summary Information

Location

Location 1 of 1

Permit Number	F00147626	**Location Manager**	Lizzie Deroy
Production Company	MUSKRAT CONTENT LLC	Primary Phone	Mobile - 424-290-9483
Insured Company	MUSKRAT CONTENT LLC	Secondary Phone	
Production Title	BREAK WOMB - PROTEIN ONE / GEN...		

NOT A PERMIT

PARK FILM OFFICE
City of Los Angeles, Department of Recreation and Parks
4730 Crystal Springs Drive, (Mail Stop 664)
Los Angeles, California 90027
Telephone: (323) 644-6220 Fax: (213) 847-6056

Film Production Guidelines

Welcome to the City of Los Angeles, Department of Recreation and Parks (Department). In our partnership to protect the environmental integrity of our parks the Park Film Office is providing guidelines to ensure a safe and successful film shoot. Please review and provide copies of these guidelines to the appropriate responsible persons. Thank you for the continuous use of our parkland.

- **Ok to do stills at PAN PACIFIC on 2/5/19.**
- **Ok to park generator and VIP cars.**
- **Only 3 spaces given for this Location: next to main entrance on Beverly Blvd gate.**
- **Company has a hard out a 3pm**
- **Basketball court floor must be covered to prevent damage.**
- **Ok to use camera, carts, crossovers and cables.**
- **Ok to use Tables, chairs and tents.**
- **Ok to have a generator.**
- **Generator must be on plywood or concrete base away from vegetation and overhanging trees.**
- **Ok to cater.**
- **Company cannot dig or drill into the park property.**
- **No Basecamp.**
- **No alteration to landscape.**
- **Ok to do 2 minute pedestrian control.**
- **Company does not have exclusive use of parks or Lots.**
- **Use of City utilities (water and electricity) is $75 per use, per day and the company will be invoiced by the Park Film Office.**
- **Pyrotechnics, explosions, stunts and special effects may be considered on a case-by-case basis for exterior use only and requires approval by LAFD and the Park Film Office. Any special effects that may cause damage to the interior/exterior of cave integrity are not permitted.**
- **Vehicles and/or heavy equipment are not allowed on turf areas unless prior approval is given by the Park Film Office.**
- **Production companies must provide their own restroom and trash receptacles. The City dumpsters and trash cans cannot be used so all self-generated trash has to be removed and disposed of off-site.**
- **No simulated sex allowed on Park property.**
- **No nudity allowed on Park property.**
- **Film permits do not provide exclusive use of a park or recreation area.**

NOT A PERMIT

- Service roads, parking lot driveway access, handicap or electric vehicle designated parking stalls may not be blocked or restricted. Emergency vehicle access lanes must be maintained in parking lots and park streets at all times.
- A 20 Foot unobstructed lane must be maintained between parked vehicles/trailers in all parking lots and Recreation and Parks roadways for emergency vehicle access.
- Due to underground plastic irrigation lines and trees having shallow root systems, staking and or drilling into turf, rocks, trees or asphalted areas is not permissible unless prior approval is given by the Park Film Office. This approval will be noted in the permitted guidelines.
- Locked park gates can only be accessed by a Park Film Office Monitor. Security of open gates must be provided by the permitted company. Any equipment that is permitted to stay overnight must be guarded by the permitted company's security group.
- Alterations to natural or manmade surroundings or content of the park are not permissible unless documented in these specific guidelines. The permit holder is financially responsible for all remediation should there be any damage or unauthorized alteration to Department property. The remediation and cost of will be determined by the Park Film Office.
- A Park Film Office Monitor(s) may be assigned to the permitted location. Their job is to ensure guidelines are followed, liaison between park patrons, other City employees and a communication link between Permitee and the Park Film Office for any additional needs or authorizations. When the Park Film Office is closed the Park Film Monitor has the authority and responsibility to modify these guidelines within the parameters given to them by their supervisor. The Park Film Monitor has access 24/7 to contact their supervisors if needed. The Permitee will be required to adhere to the instructions, restrictions and requests given by the Park Film Monitor.
- Smoking: No Smoking unless in designated area
- No smoking on trails.
- Fire extinguisher required for generators on site.
- Smoking is prohibited on all Department properties. An exception has been made for permitted film production companies to smoke in areas that are designated by the Fire Safety Officer or Park Film Monitor. If a Fire Safety Officer or Park Film Monitor is not assigned to the Permitee there will be no smoking with the exception of an actor smoking while performing or as part of the scene.
- A designated smoking area may not be near any patron activity or facility. Large buckets of sand or water must be placed in this area for disposal of tobacco or tobacco related products. The designated smoking area may be revoked or not allowed depending on weather and location conditions. Failure to comply with the smoking restrictions may result in a fine.

F-147626
MUSKRAT CONTENT-BREAK WOMB
(PAN PACIFIC)

NOT A PERMIT

NOT A PERMIT

APPOINTMENT OF FILM THIS PRODUCTION SERVICES, INC. AS AUTHORIZED AGENT AND REPRESENTATIVE

I certify that I am a representative of **Muskrat Content** ("Principal") and am authorized to enter into binding contractual agreements on Principal's behalf provided Principal has pre-approved such agreements. I further certify that I am authorized by principal to appoint other representatives and agents for Principal and to give such representatives and agents authority to enter into and bind Principal to agreements relating to the issuance and compliance with location film (e.g. theatrical, television, commercial, and other motion picture filming) and still photographic permits, including the permits themselves and any riders to such permits. Acting on the behalf of Principal in my capacity as it's authorized representative, I appoint Film This Production Services, Inc. (a.k.a. Film This) and it's employees and agents ("Film This") as Principal's authorized representatives and agents to apply for and receive location film (e.g. theatrical, television, commercial, and other motion picture filming) and still photographic permits on behalf of Principal through the *FILML.A., INC.* for any city , county or other jurisdiction where *FILML.A., INC.* operates, in accordance with Principal's instructions, to negotiate, discuss, accept, modify, agree to bind the Principal to the terms and conditions of such permits (including any restrictions and/or community guidelines applicable to any such permit) and to execute such permits on behalf of Principal. Principal understands, acknowledges and agrees that it (and/or it's insurer) remains responsible for liable and all obligations imposed by or incidental to any permit or rider issued to Principal signed by an employee or agent of (including any coordinator, runner or messenger used by) Film This. Principal further agrees to comply with the terms and conditions of any such permits and hereby appoints Film This as an authorized representative to facilitate compliance with such terms and conditions following issuance of such permits and to enter into agreements for Principal with respect thereto. Any person, City, agency, entity or organization (including *FILML.A., INC.* and any city, county or other jurisdiction where *FILML.A., INC.* operates) may rely on this appointment and not need obtain any further authorization for any act described herein. An original or faxed copy of this appointment shall be sufficient and may be treated as an original for all purposes. The appointment may be revoked by Principal at anytime in writing delivered to *FILML.A., INC.*, but in any case shall expire one (1) year from the date of execution set forth below.

I declare under penalty of perjury under the laws of the State of California that I am authorized to appoint Film This as an agent for Principal and based on that authority I hereby appoint Film This as Principal's agent as set forth herein.

Dated **6/22/18**

By _____
Representative's Signature

Muskrat Content	**11535 Culver Blvd**
Name of "Principal" (Production Company)	Principal's Address
David Keith	**Los Angeles, CA 90066**
Print Princpal Representative's Name	City, State, Zip Code
Producer	**310.746.7565**
Representative's Title (i.e. UPM, Loc Mgr)	Principal's Telephone Number

NOT A PERMIT

Permit #F001476 26

W20-1

W20-5

W1-6 (L)

C30(CA)

R3-7

ALL TRAFFIC CONTROL WILL BE INSTALLED TO MEET OR EXCEED THE LATEST CA-MUTCD MINIMUM REQUIREMENTS

Ⓢ TRAFFIC SIGNAL

● TRAFFIC CONE

TYPE I W/ SIGN

HIGH LEVEL WARNING DEVICE

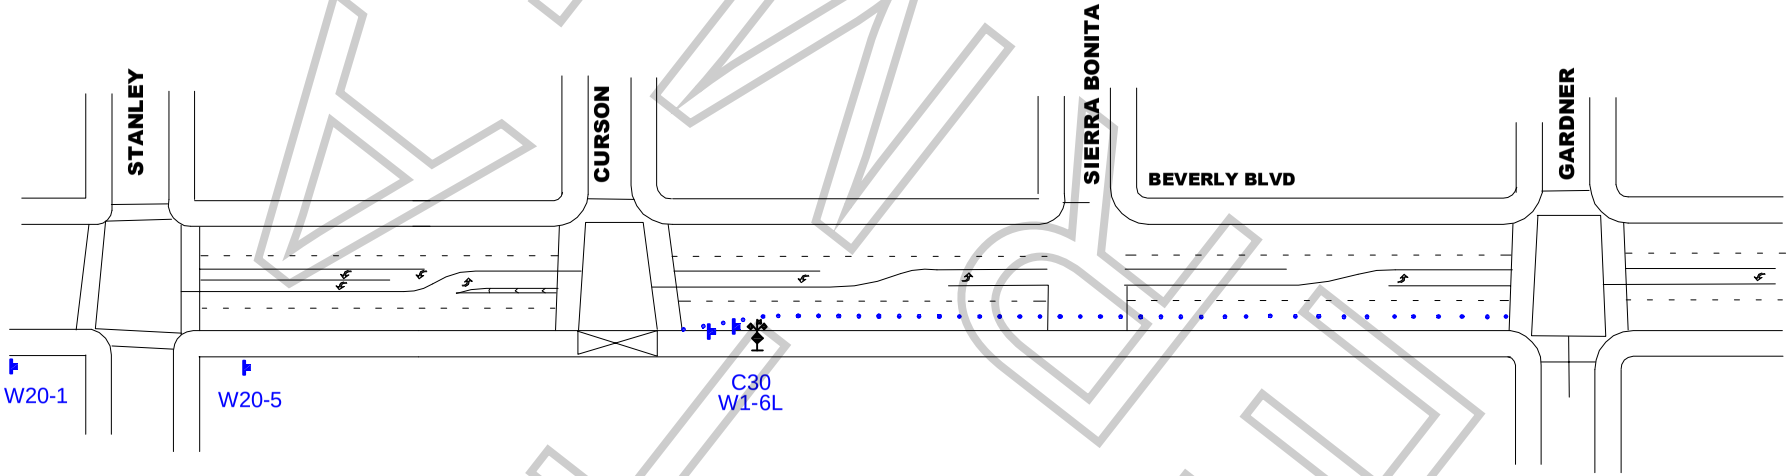

FINAL COPY

WORK ZONE TRAFFIC CONTROL PLAN
GENERAL NOTES

1. DATE/TIME: 2-5-19 FROM 07:00 HOURS TO 17:00 HOURS.

2. ALL SIGNING, STRIPING, AND TRAFFIC CONTROL DEVICES SHALL CONFORM TO THE (CURRENT) STATE OF CALIFORNIA DEPARTMENT OF TRANSPORTATION (CALTRANS) STANDARD PLANS AND STANDARD SPECIFICATIONS, CALIFORNIA MUTCD, AND ANY ADDENDUMS THERETO, AND AS SHOWN ON THESE PLANS, SYMBOLS AND ABBREVIATIONS USED ARE SHOWN ON CALTRANS STANDARD PLANS.
3. THERE WILL BE NO INTERFERENCE WITH TRAFFIC SIGNALS OR CROSSWALKS.
4. CONES WILL BE 28" MINIMUM HEIGHT AND HAVE REFLECTORIZED SLEEVES FOR NIGHT WORK.
5. POLICE WILL DIRECT TRAFFIC IF NECESSARY.

TCP FOR:	MUSKRAT CONTENT
LOCATION:	S/S CURB OF BEVERLY BLVD FROM GARDNER ST TO CURSON AVE LOS ANGELES, CALIFORNIA
CONTACT:	RENE GARCIA OFFICE# 213-763-9000 LIZZIE DEROY PH# 424-290-9483
	JCL TRAFFIC SERVICES **(213) 622-9775** **C31-CA Lic # 805357**
DATE / REVISIONS	
DRAFTER:	MARIO MENJIVAR
SCALE:	N.T.S.
FILM LA:	MG